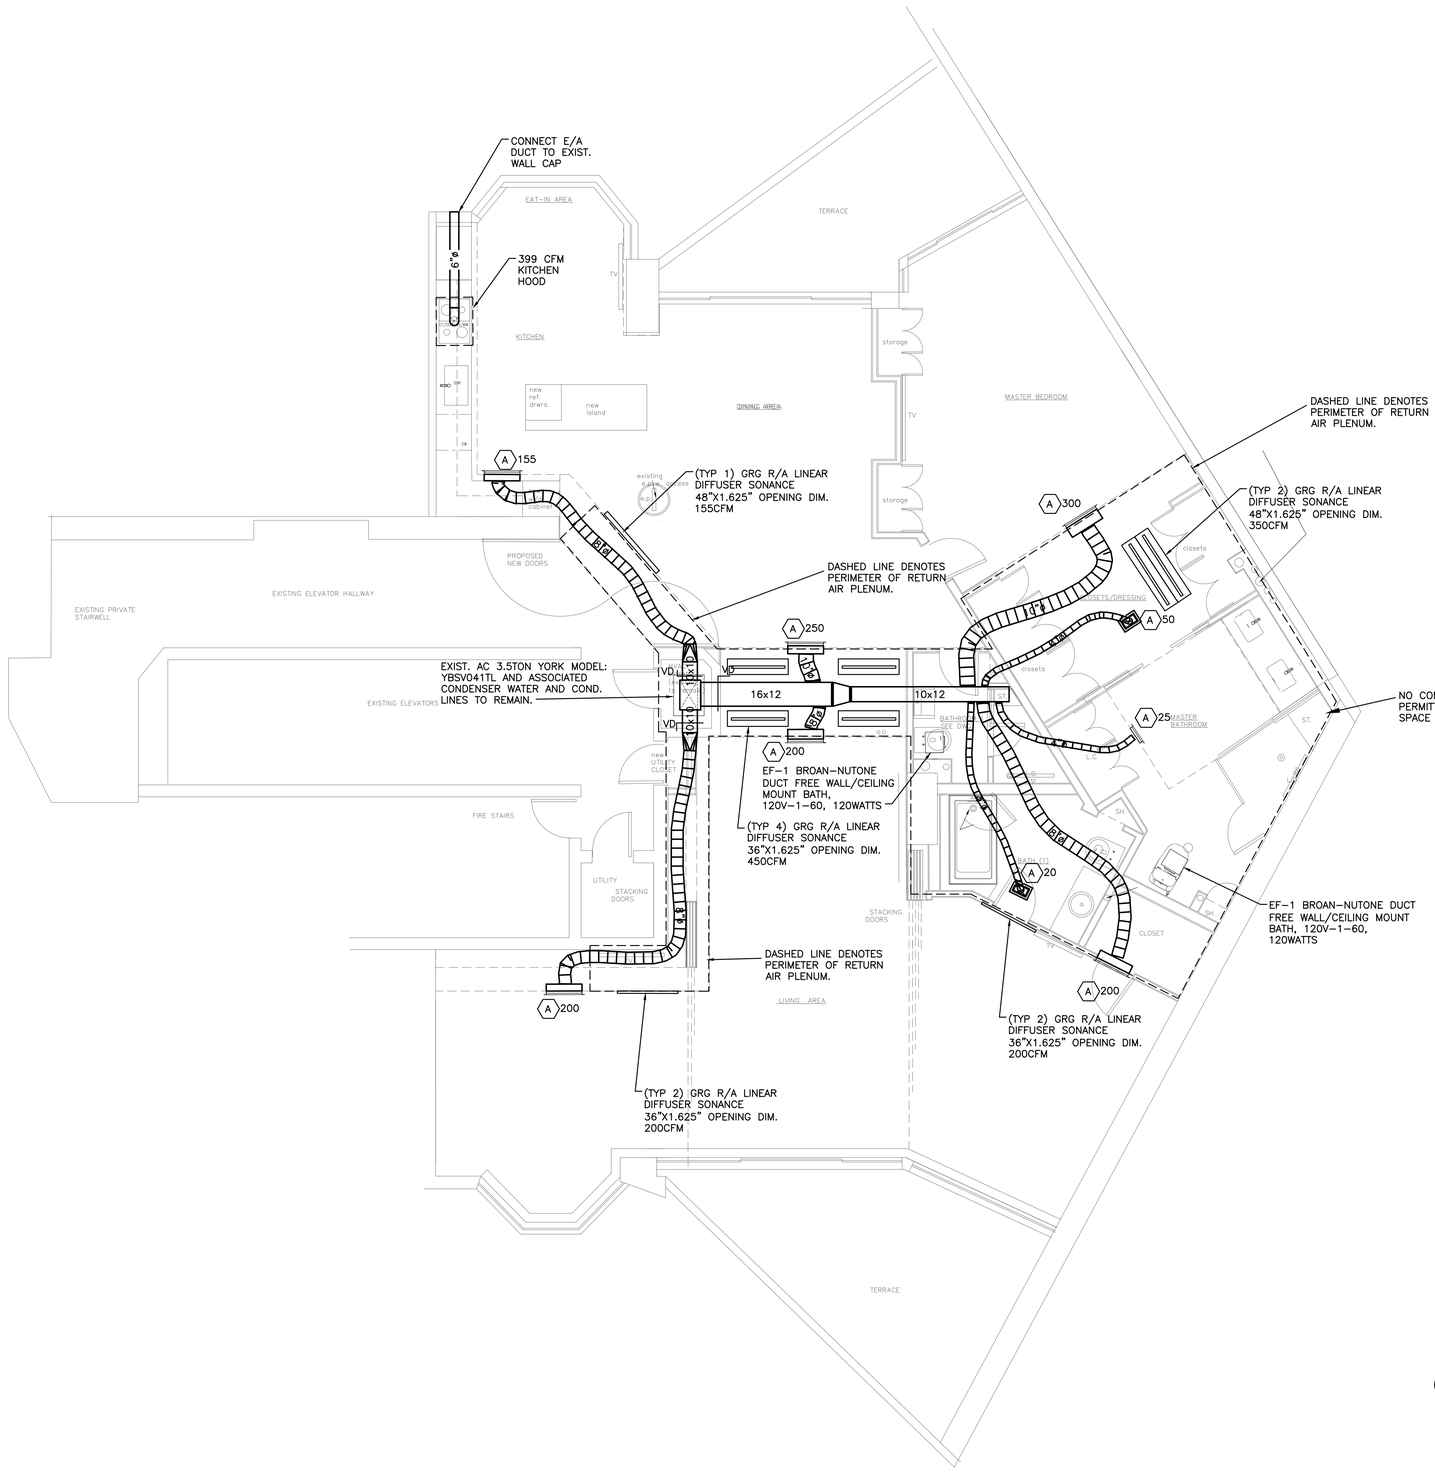

George Friejo

Digitally signed by George Friejo
Date: 2024.01.10 10:54:39 -05'00'

Fine Line Engineers Inc.
Electrical, Mechanical, Plumbing
Fire Protection, Construction Administration
2089 W. 76TH STREET Hialeah, Fl. 33016
Voice: 786.953-4901 - Fax: 786.953-4907
E-mail: cadinfo@flengineers.com
GEORGE FREIJO, P.E.
REGISTERED ENGINEER NO. 32578
STATE OF FLORIDA CA# 29796

©ALL RIGHTS RESERVED
No Use Signature Is Valid

ANA STUDIO ARCHITECTURE, PC
ANA R.ESKREIS,RA
280 RIVERSIDE DRIVE (9H), NEW YORK, N.Y.10025
+1516.641.5416 +33 (6) 43 86 24 55
ANASTUDIO2015@GMAIL.COM
www.FRENCHDIBS.com

WEXLER RESIDENCE
300 SOUTHPOINTE DR.
4304

MIAMI BEACH, FL.
33139

NOTES

No.	Date	Description

TITLE

SEAL & SIGNATURE:

DATE: 12.12.2023
PROJECT No:
DRAWN BY:
CHECKED BY:
DWG No:

PAGE OF

SPACE FOR NYC-ISCAN STICKER