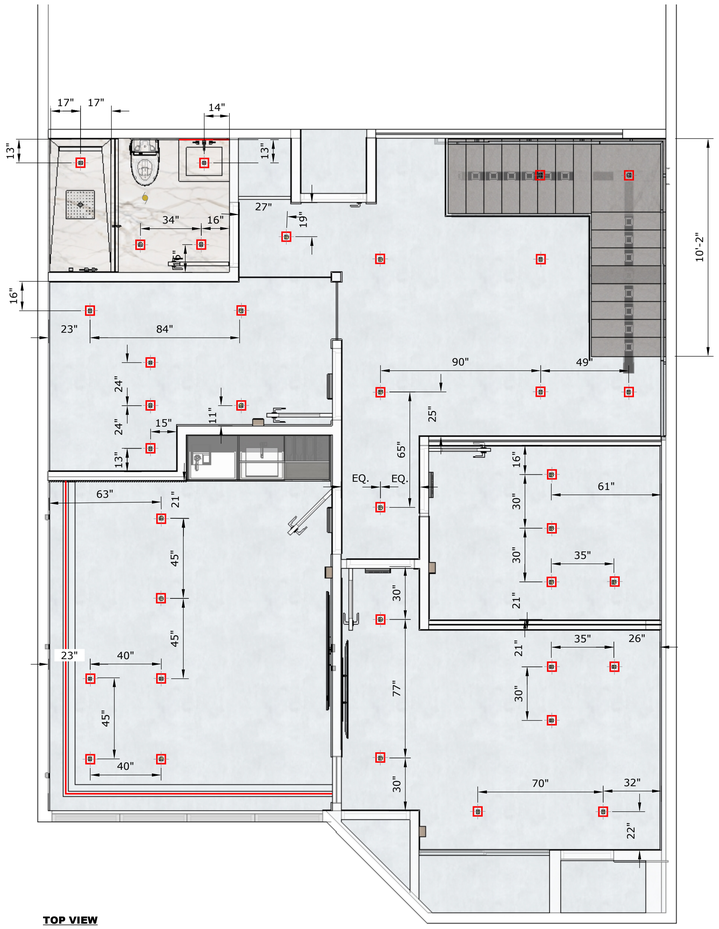

TOP VIEW
Scale 1:40

DROP CEILING &N LIGHTING

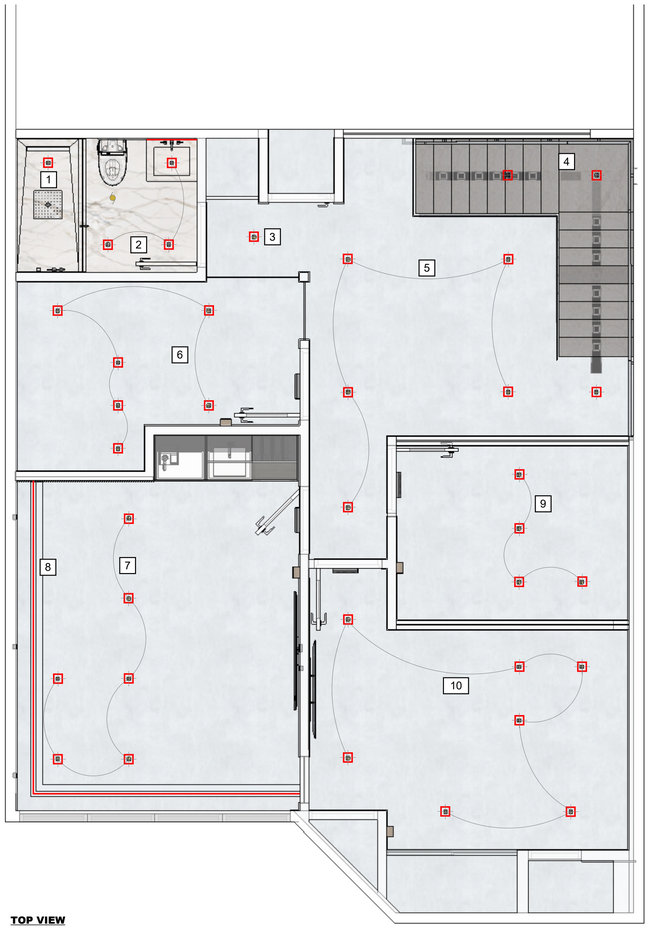

TOP VIEW
Scale 1:40

CIRCUITS

© 2023 All images, prints and descriptions included herein are the property of **WESTHAVEN CN.**

WESTHAVEN
CONSTRUCTION SERVICES, INC.

8254 South River Dr
Medley, Fl 33166
Ph. 305 556 1416
www.westhavencn.com

PROGRESS DRAWING

FOR APPROVAL

CONTACT DESIGN TEAM

NOTE
Drawings may not be scaled.
The numerical dimensions represent correct measurements. (If not indicated, the precision of the dimensions by default is to 1")

All design ideas, drawings and plans represented here are owned by the property of **WESTHAVEN CONSTRUCTION SERVICES**. All rights reserved. Above suggested electrical and plumbing locations, must be verified in field.

2400 WESTHAVEN CN
0000 Fl, 33000

ISSUE
December 13, 2024
RE - ISSUE
MM.DD.YY

OWNER
WESTHAVEN OFFICE

PAGE NAME
LIGHTS

DESIGN BY
J. Alonso

DRAWN BY
A.Quintero

DESIGN CONCEPT

ALL MEASUREMENTS MUST BE VERIFIED IN FIELD

DISCARD ALL DRAWINGS THAT WERE MADE ON THIS ITEM PRIOR TO THE DATE BELOW:

December 18, 2024

This drawing is not intended to be used for contract pricing or fabrication purposes.
All content is subject to change

A - 2

SECOND FLOOR